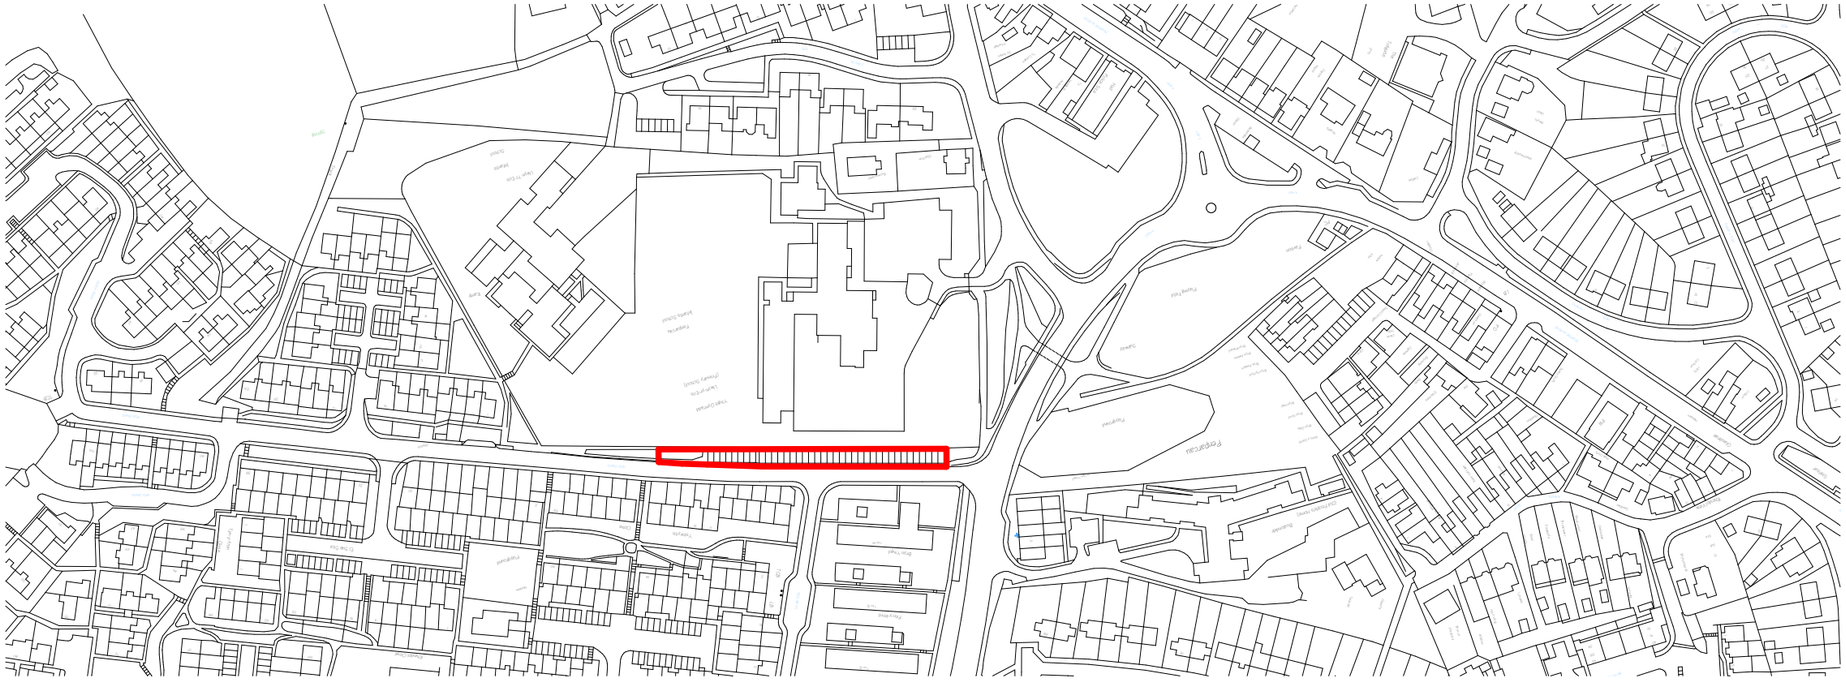

Location Plan
1:2500

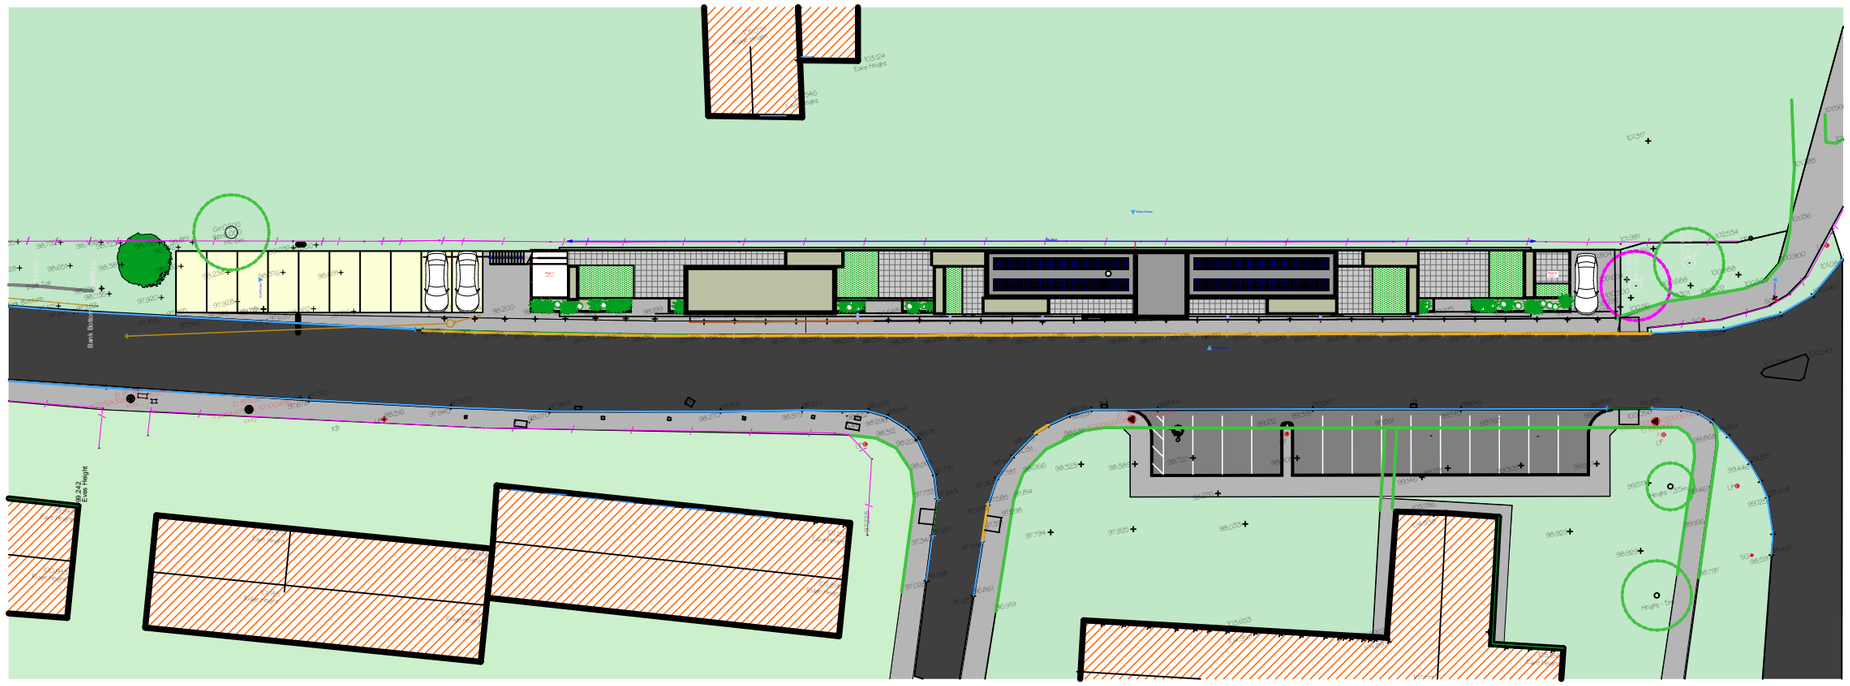

Site Layout Plan (inc Roof Plan)
1:500

Rev.	Initial	Description	Date
D	LC	Existing Parking Spaces Shown	05/11/20
C	SL	Client Amendments	30/10/20
B	LC	Logo Removed	27/10/20
A	LC	Scheme Proposals	23/10/20

Status

For discussion

For approval

For construction

barcud

Job Title
Garage Site
Heol Dinas
Penparcau
Aberystwyth
SY23 1SL

Drawing Title
Proposed Development
Site Layout & Location Plans

Drawing Type
Planning Drawing

Scale for Planning Purposes
Report any discrepancies to Trevor Hopkins Associates Ltd.

© All rights, including copyright, in the content of this document are owned or controlled for these purposes by Trevor Hopkins Associates Ltd. Except where expressly stated otherwise, you are not permitted to copy, reproduce, adapt or change in any way the content of this document for any other purpose whatsoever without the prior written permission of Trevor Hopkins Associates Ltd.

Drawing Number	Revision	Sheet
P-1492	D	03

(01239) 621010
design@trevorhopkins.com

Trevor Hopkins Associates Ltd
Parc House, Parc Teifi, Cardigan, Ceredigion, SA43 1EW

/Users/leecowie/THA Dropbox/THA Files/Drawings/00 Tai Ceredigion/1492 - Heol Dinas/Planning/P-1492D-2.pln

Original: A3